
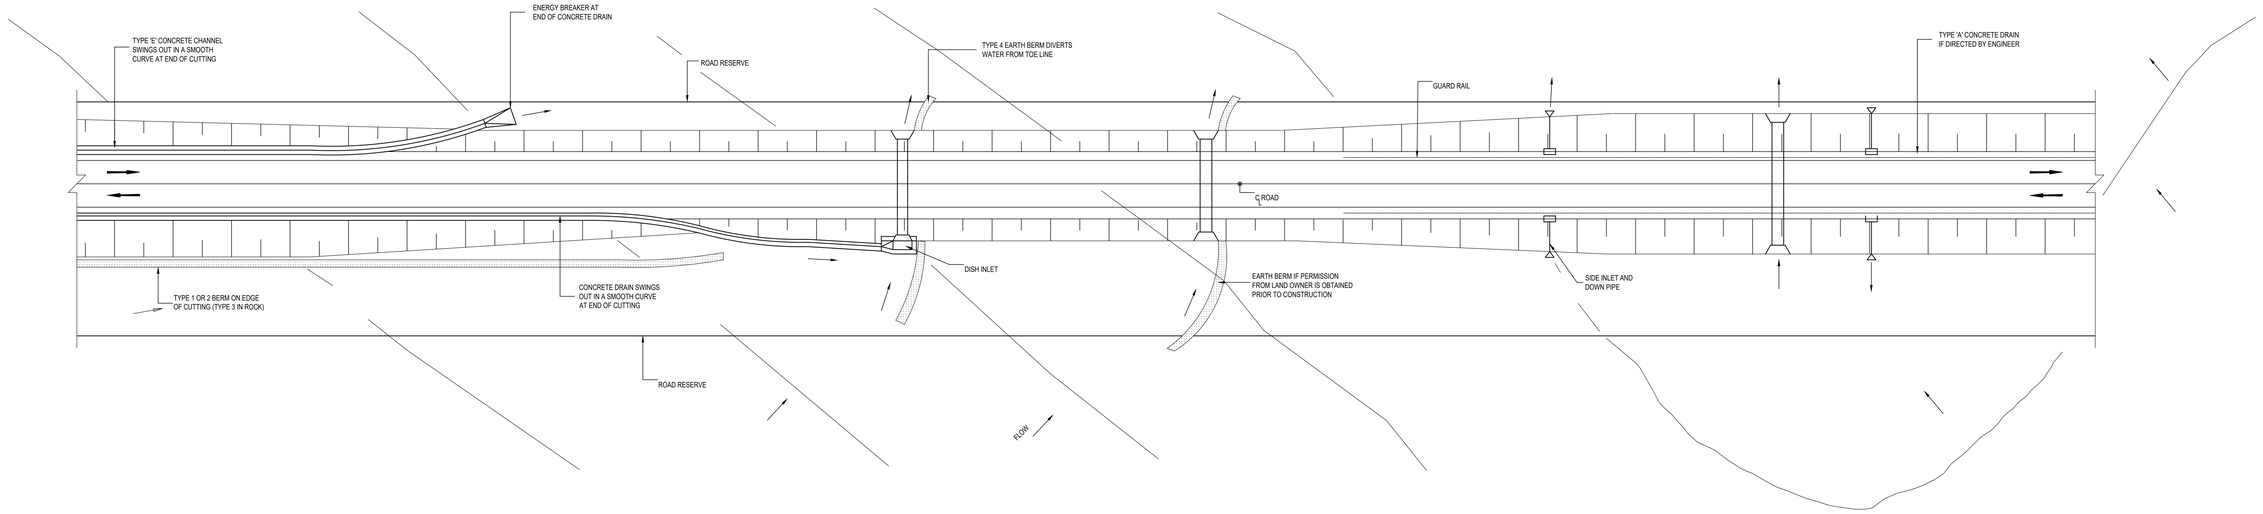



SCHEMATIC COMPOSITION OF DRAINAGE ELEMENTS

SCALE : SCHEMATIC

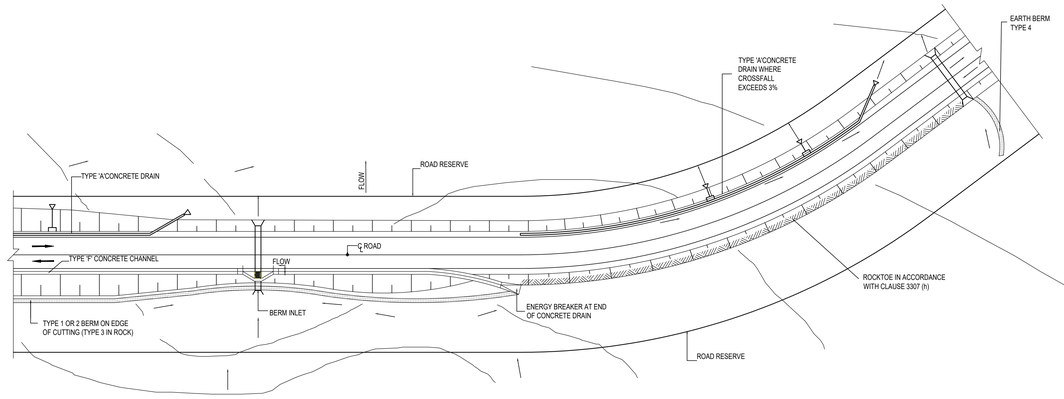

SCHEMATIC COMPOSITION OF DRAINAGE ELEMENTS

SCALE : SCHEMATIC

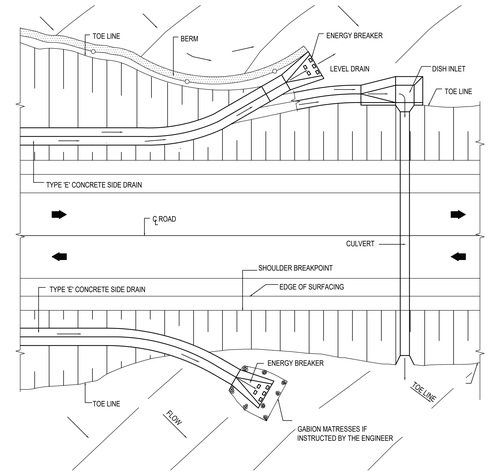

ARRANGEMENT OF ENERGY BREAKERS AND DISH INLETS

SCALE : SCHEMATIC

No.	DATE	REVISION	CONSULT. ENG.
V1	2025/09/01	ORIGINAL VERSION	NCE

CONSTRUCTION RECORD (AS-BUILT)

WORKS CONTRACT ENGINEER

Name :
Prof. Reg. No. :
Date :

SANRAL PROJECT MANAGER

Name :
Date :

DESIGNED BY

NAME
Prof. Reg. No.

CHECKED BY

NAME
Prof. Reg. No.

DRAWN BY

NAME

CONSULTANT APPROVAL

Name
Prof. Reg. No. :
Date

HEAD OFFICE
48 Tambotie Avenue
Val de Grace
Pretoria
0184

PO Box 415
Pretoria 0001
South Africa

Tel: (012) 844 8000

SANRAL
SOUTH AFRICAN NATIONAL ROADS AGENCY SOC LTD
Reg.No.1998/009884/06
BUILDING SOUTH AFRICA THROUGH BETTER ROADS

NORTHERN REGION
38 Ida Street
Menlo Park
Pretoria
0081

Private Bag X17
Lynnwood Ridge
0040

Tel: (012) 426 6200

ACCEPTANCE

THIS ACCEPTANCE IS FOR PROCEDURAL AND ADMINISTRATIVE REVIEW PURPOSES ONLY AND DOES NOT ATTRACT LEGAL LIABILITY OR LIABILITY OF ANY KIND FROM WHATSOEVER CAUSE OR HOWEVER ARISING

for the SA NATIONAL ROADS AGENCY SOC LTD.
Date:

THE RESURFACING ON NATIONAL ROUTE R104 SECTION 1 FROM SOLOMON MAHLANGU KM 20.0 TO BRONKHORSTSPRUIT KM 58.01

ROAD RESERVE FINISHING (SHEET 1 OF 2)

SCALE : AS SHOWN | **SHEET 1 OF 2**

PROJECT NUMBER	**R.104-010-2023/1**	
DRAWING LOCATION DATA	**START**	**END**
ROUTE	**R 104**	**R 104**
SECTION	**1**	**1**
DRAWING km DISTANCE	**20.00**	**58.01**
DRAWING TYPE	**ROADS - DRAINAGE**	
BRIDGE/STRUCTURE No.		
CONSULTANT DRAWING No.	**2404-D1-NCE-TD-026**	**VER**
SANRAL DOCUMENT #		**V1**